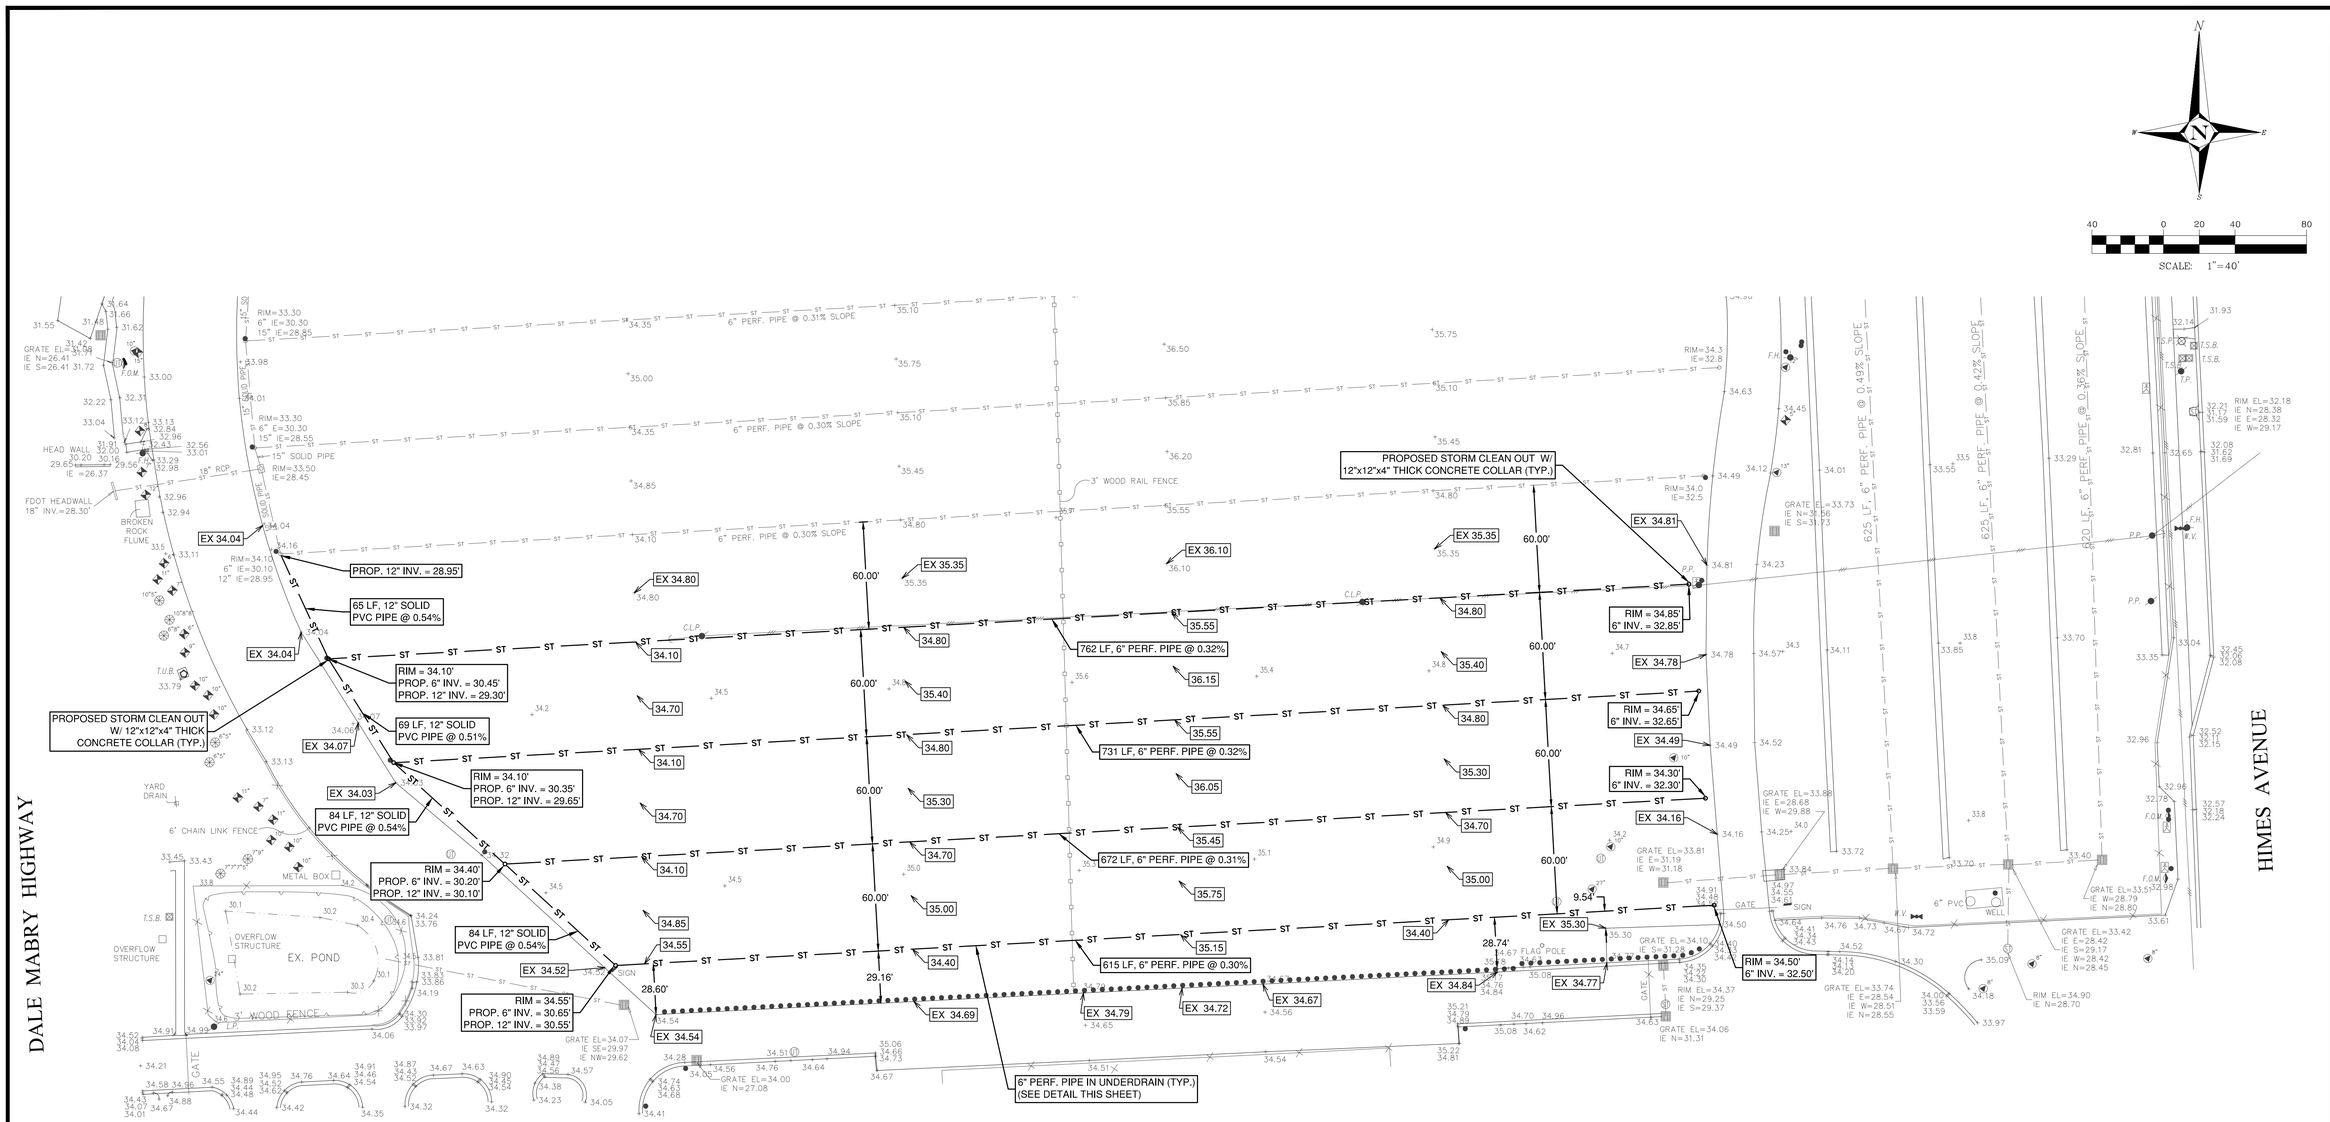

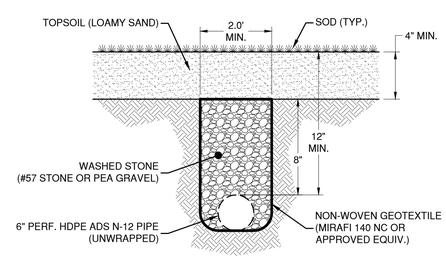

TYPICAL UNDERDRAIN WITH FILTER DETAIL

NOT TO SCALE

UNDER DRAIN LEGEND

+ 35.30	EXISTING GROUND ELEVATION SHOT
— ST —o— ST —	PROPOSED STORM CLEAN OUT
— ST — ST —	PROPOSED STORM DRAINAGE PIPE
ELEV	PROPOSED ELEVATION
EX	EXISTING ELEVATION
— ST — ST —	EXISTING STORM DRAINAGE PIPE

Two working days before you dig
CALL SUNSHINE
800-432-4770
Underground Cable Locating Service

VICKSTROM ENGINEERING SERVICES, INC.
505 20th Avenue NE
St. Petersburg, FL 33704
Telephone No. (727) 894-0404
CA No. 30184

UNDER DRAIN PLAN

RAYMOND JAMES STADIUM
NORTH PARKING LOT UNDER DRAIN

CLIENT
Tampa Sports Authority
4201 N. Dale Mabry Highway
Tampa, Florida 33607
Telephone No. (813) 870-3060

REVISIONS:

Daniel M. Vickstrom, P.E.
P.E. No. 46090
State of Florida

DATE:	02.05.20
SCALE:	1"=40'
DRN. BY:	KES
CHK'D. BY:	DMV
PROJ. No.	13391

Sheet C1

Original drawing is 24" x 36". Scale entities accordingly if reduced. All reproduction & intellectual property rights reserved © 2020